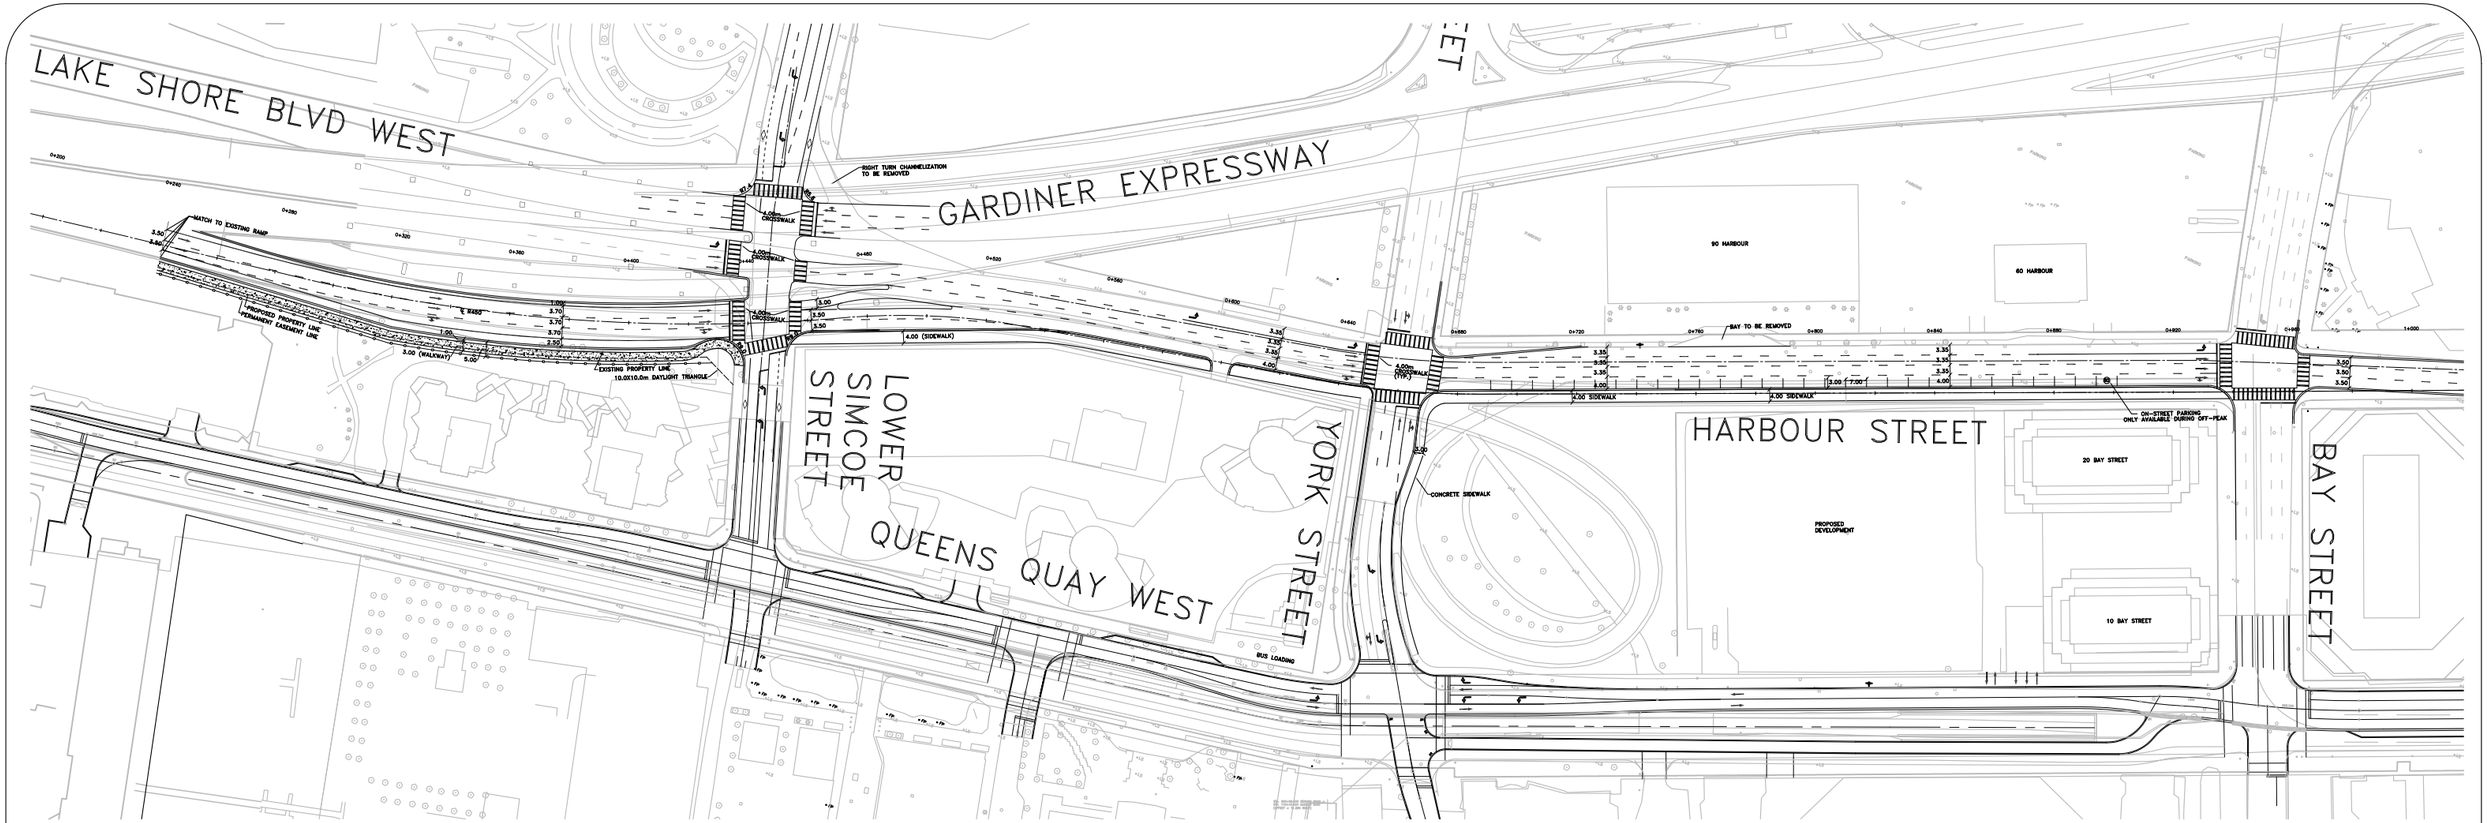

PLAN

SCALE: HORIZONTAL 1:2000

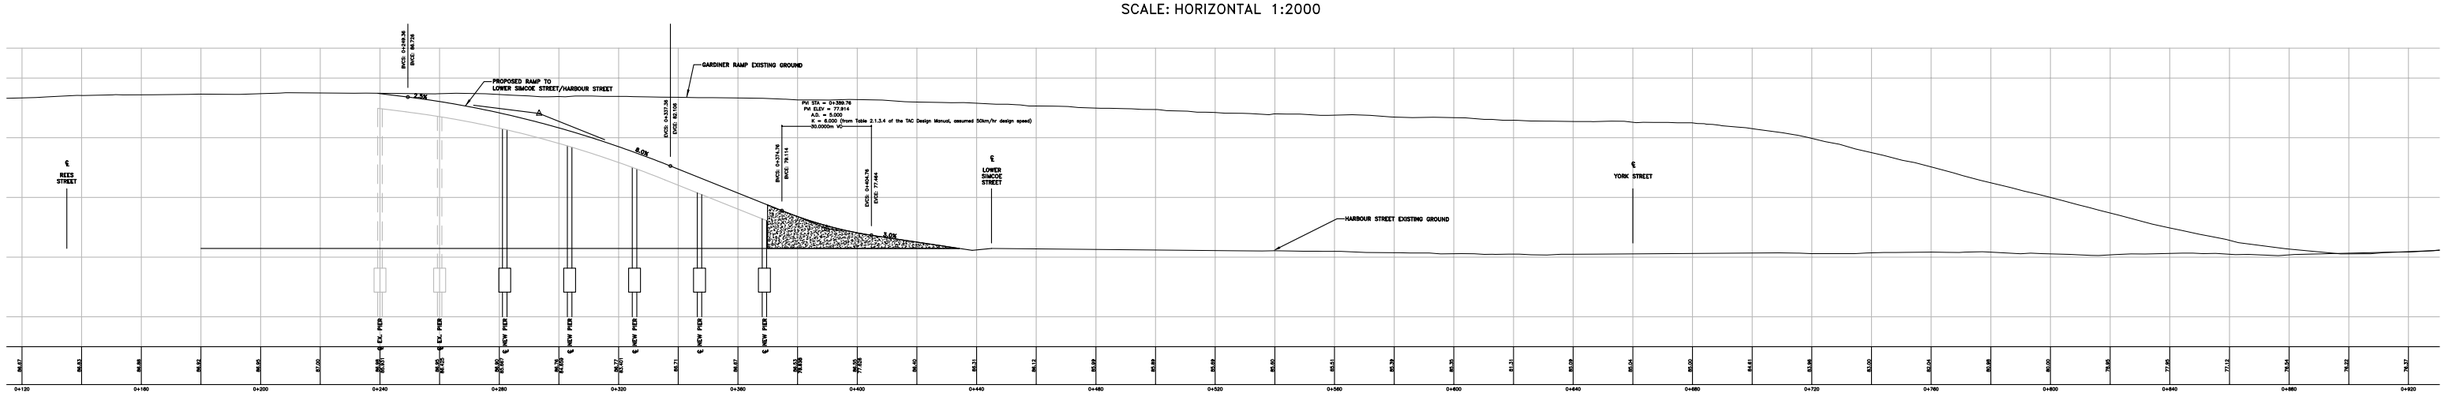

PROFILE

SCALE: HORIZONTAL 1:2000
VERTICAL 1:400

MMM GROUP

Figure 7.1
Preferred Solution - Proposed Ramp Design and Lane Configurations