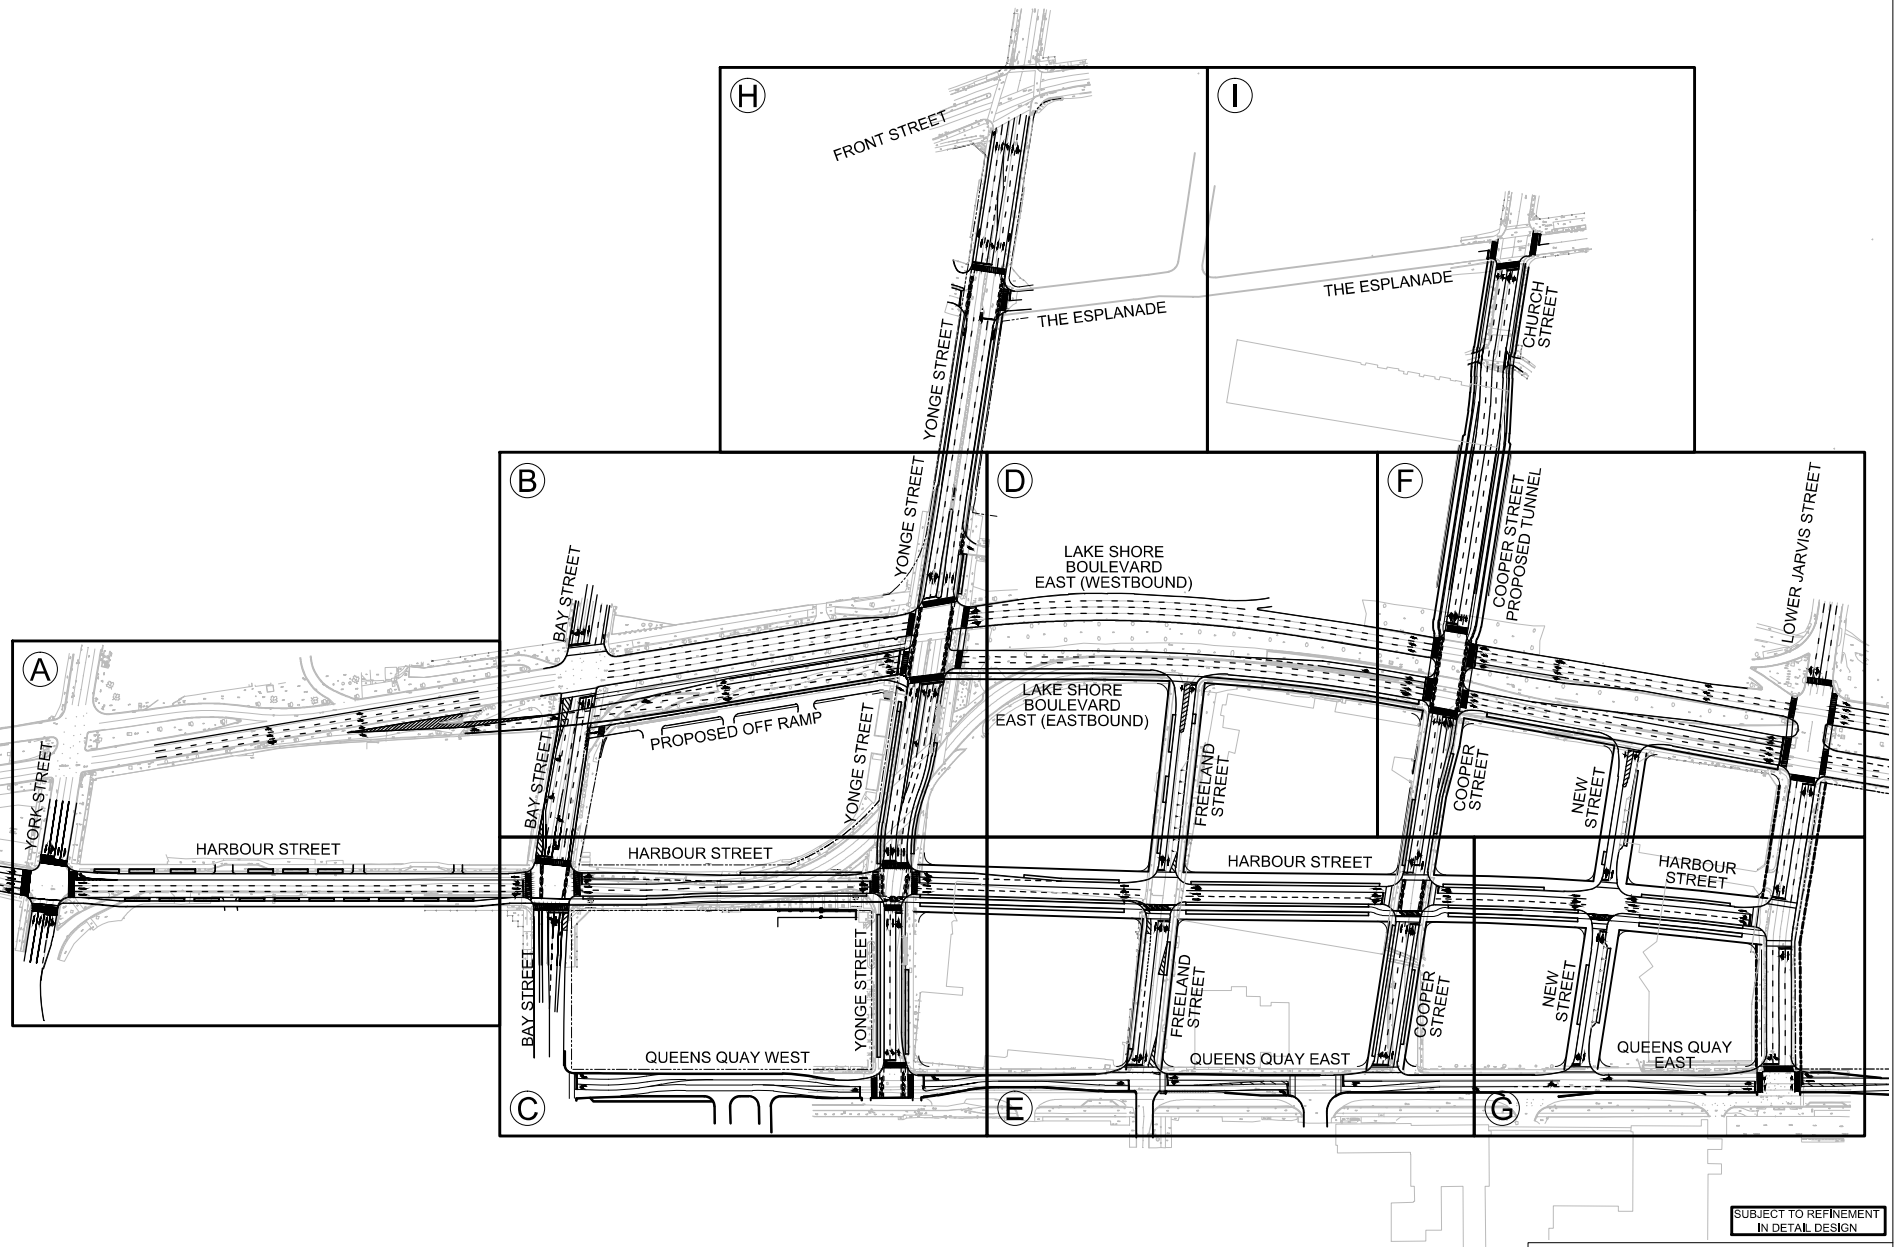

SUBJECT TO REFINEMENT IN DETAIL DESIGN

WSP | MMM GROUP

LOWER YONGE PRECINCT MUNICIPAL CLASS ENVIRONMENTAL ASSESSMENT STUDY
RECOMMENDED PLAN

DATE APRIL 24 2017

KEY PLAN

File : X:\DIV16\2015\16-15113 - Lower Yonge Precinct\F. CAD\5 Road\conrad\Lower Yonge layout sheets.dwg Layout : keyplan Date :Apr 24, 2017 - 4:18pm Edit By : hopkinsc